INTERIOR PORTFOLIO

Ar.S D DAKSHA

CONTENTS

1)Thickshake factory , Andrapradesh
2) Pai international electronic store , Karnataka
3)Fitcode , Dubai
4) Value vista mall ,Telagana
5) Ratnadeep supermarket , Andrapradesh

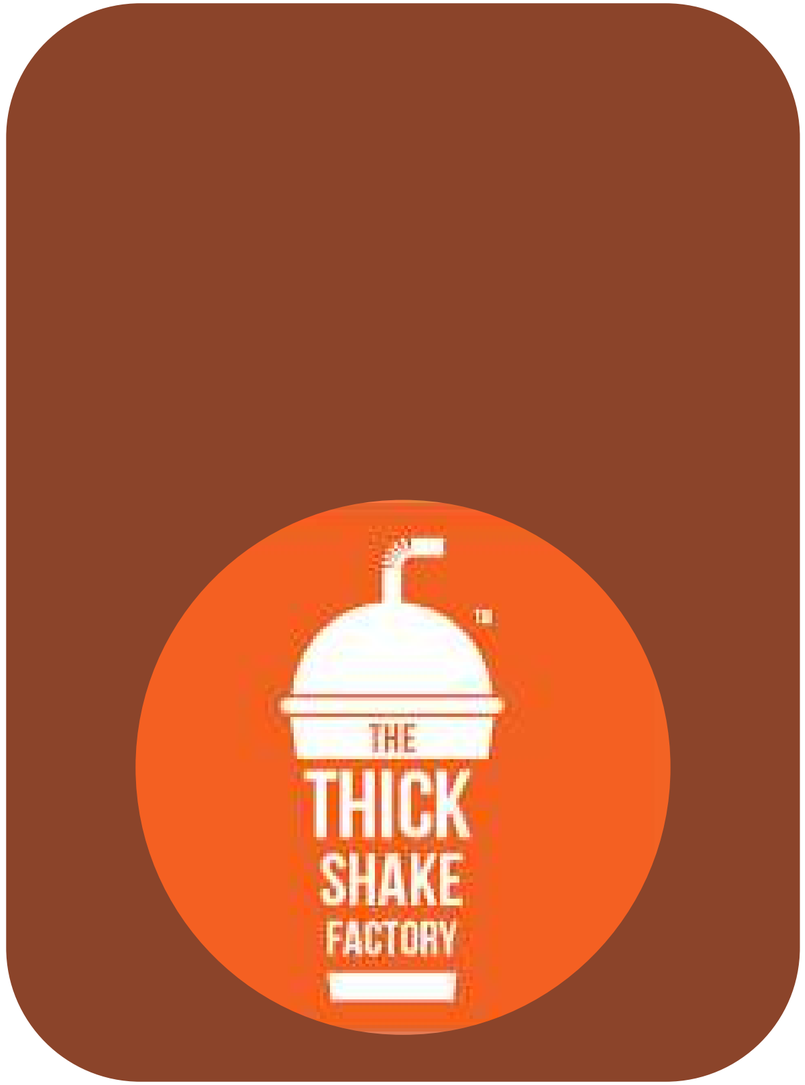

Project Details :

Year : 2024
Location : Aparna mall, Andra pradesh.
Role :
1)Study of brand and its identity through casestudies and store visits of same brand and its competitators.
2) Developement of concept for the new look of the store reflecting its brand identity .
3)3d design proposal and coordinating for the layout and presentation .
4)Creating of wall visuals using AI generation .

MATERIAL PALETTE



The Thickshake Factory - Layout

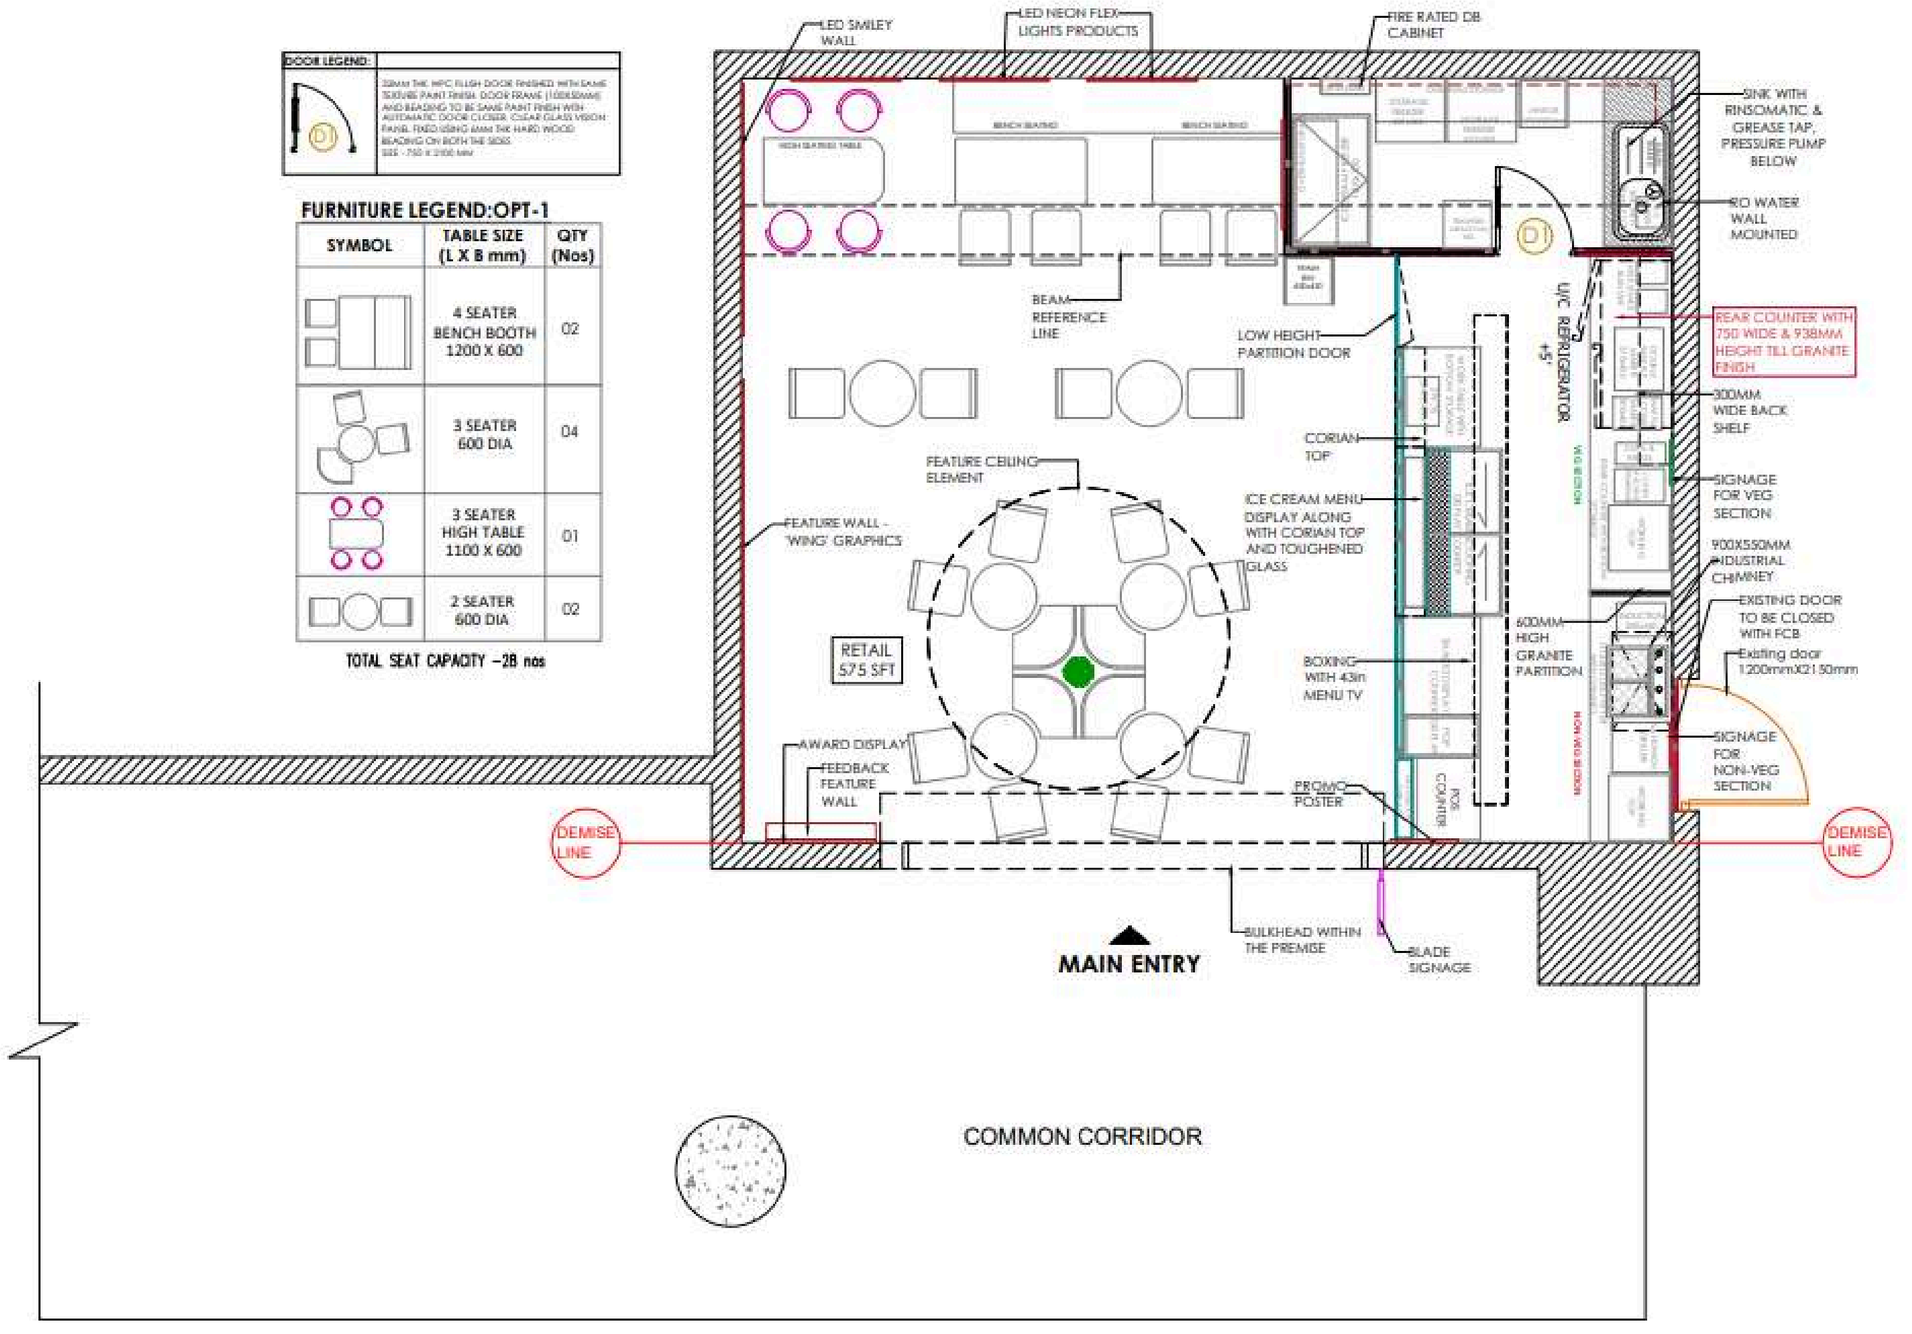

The Thickshake Factory - Layout / Shop Front Design



The Thickshake Factory - Internal views

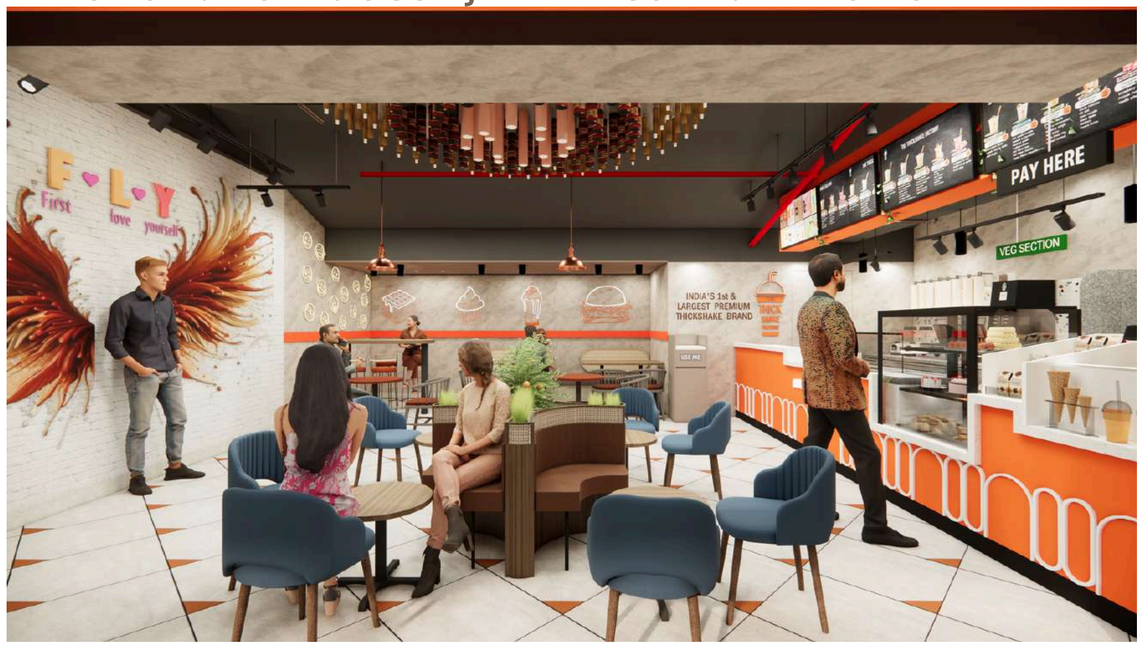



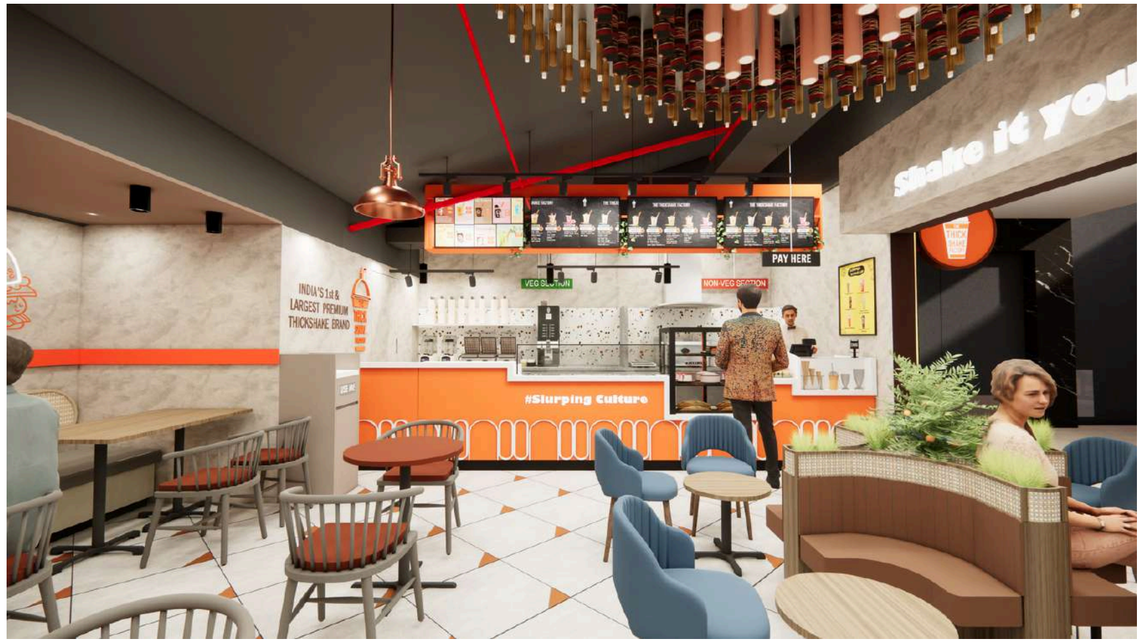

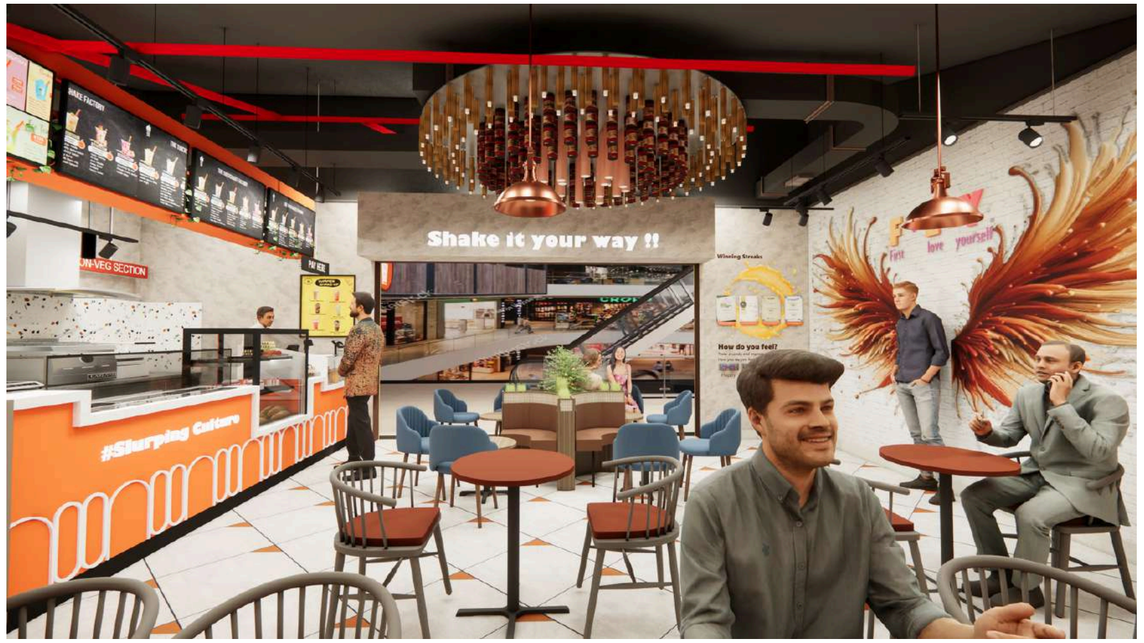

The Thickshake Factory - Internal views



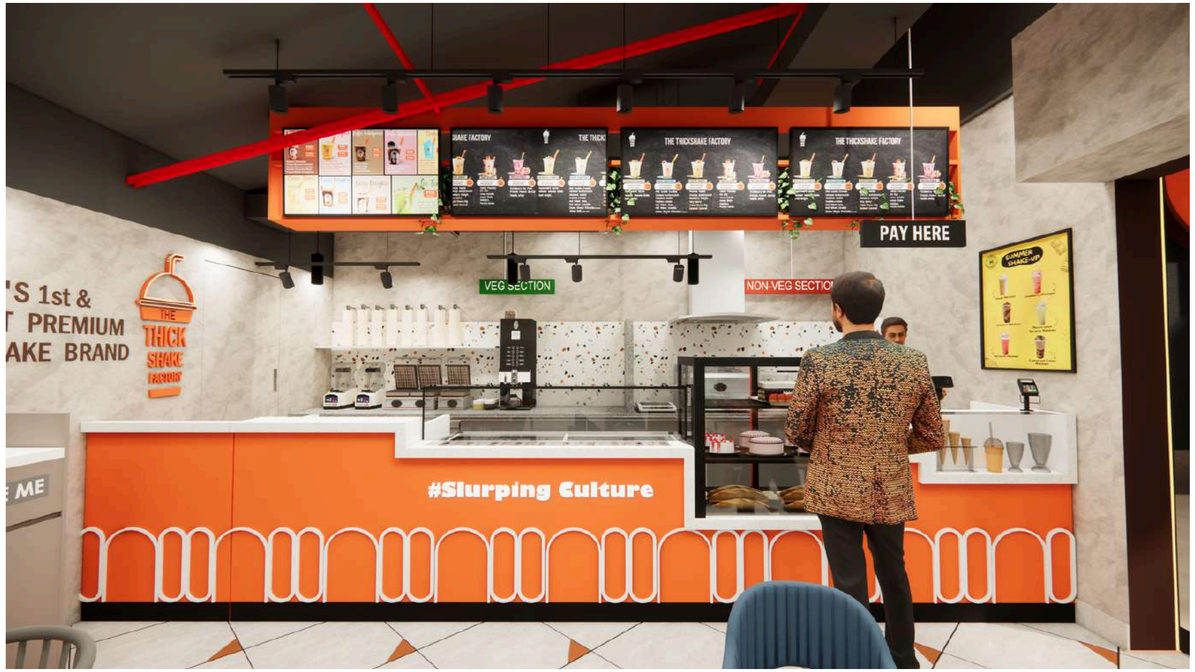



Project Details :

Year : 2024

Location: Raichur , Karnataka

Role :

1)Study of brand and its identity through casestudies and store visits of same brand and its competitators.

2) Developement of 3d design proposal and coordinating for the layout and presentation .

Pai Internation electronics store - Moodboard/Color pallete






Inspiration

Materials

Shop Fixtures

Minimalism

Colors

Lighting

VM







Pai Internation electronics store - Zoning

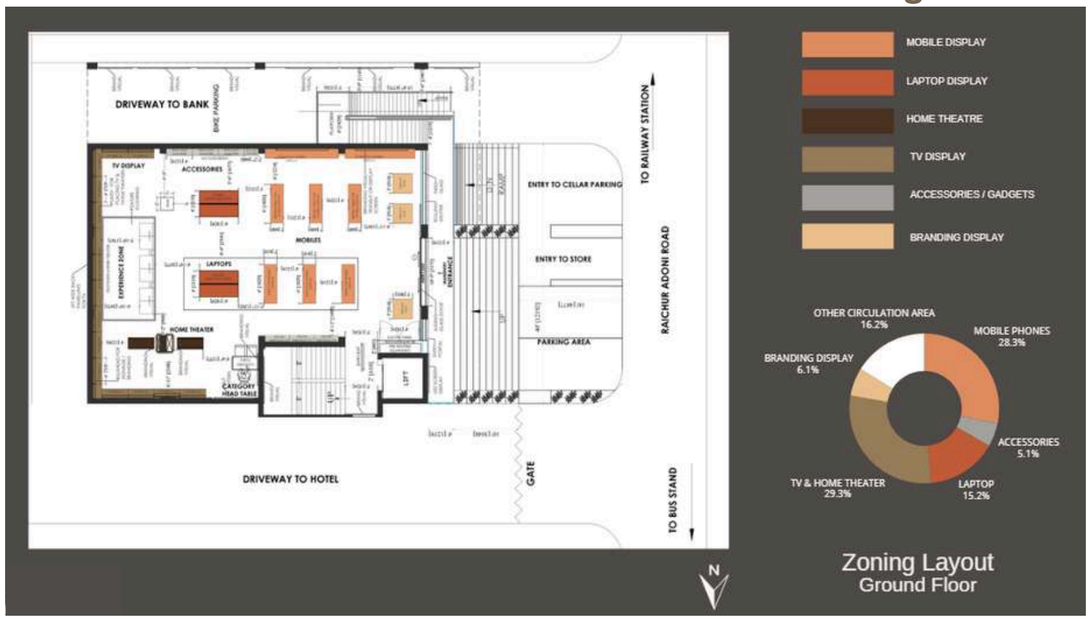





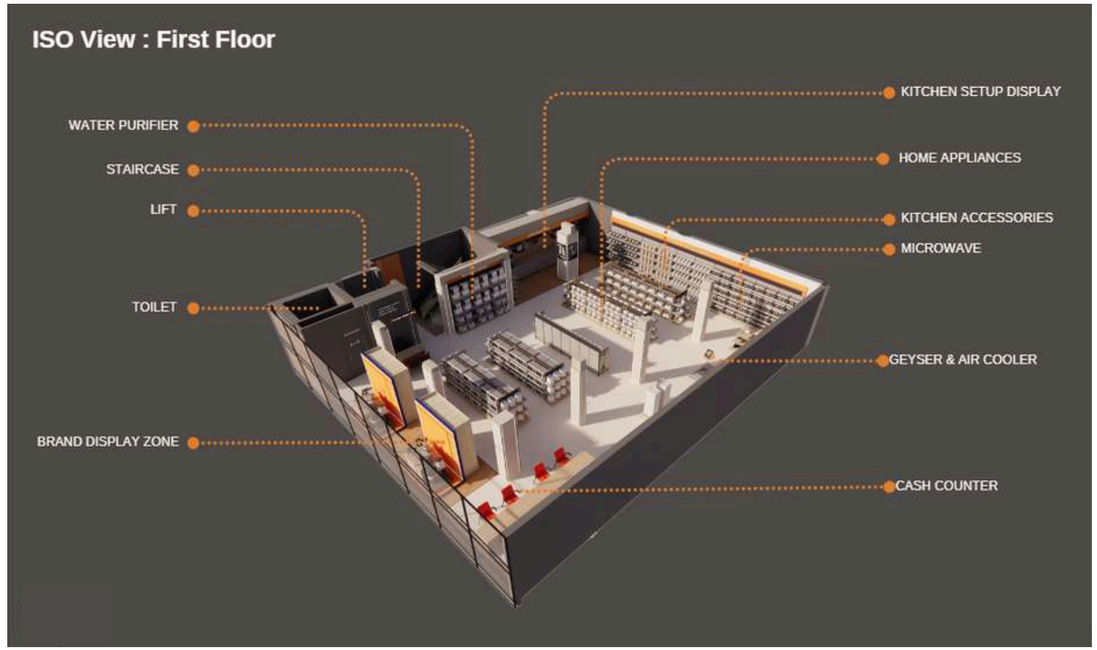

Pai Internation electronics store - Zoning

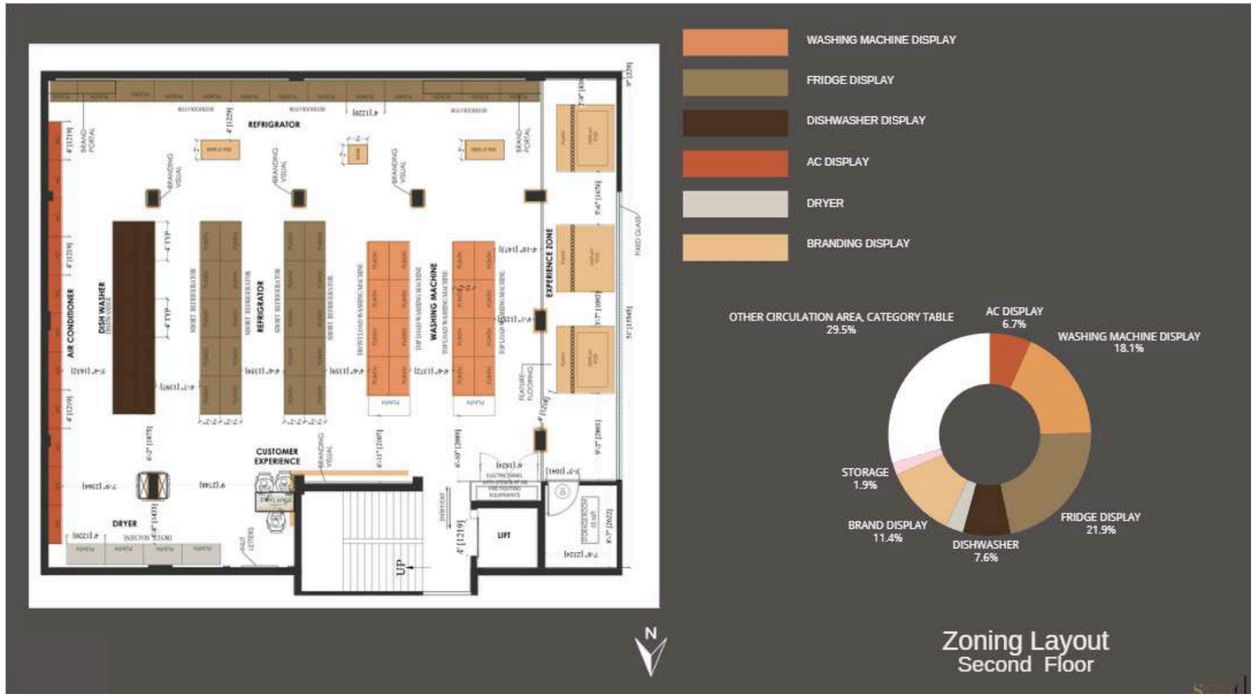

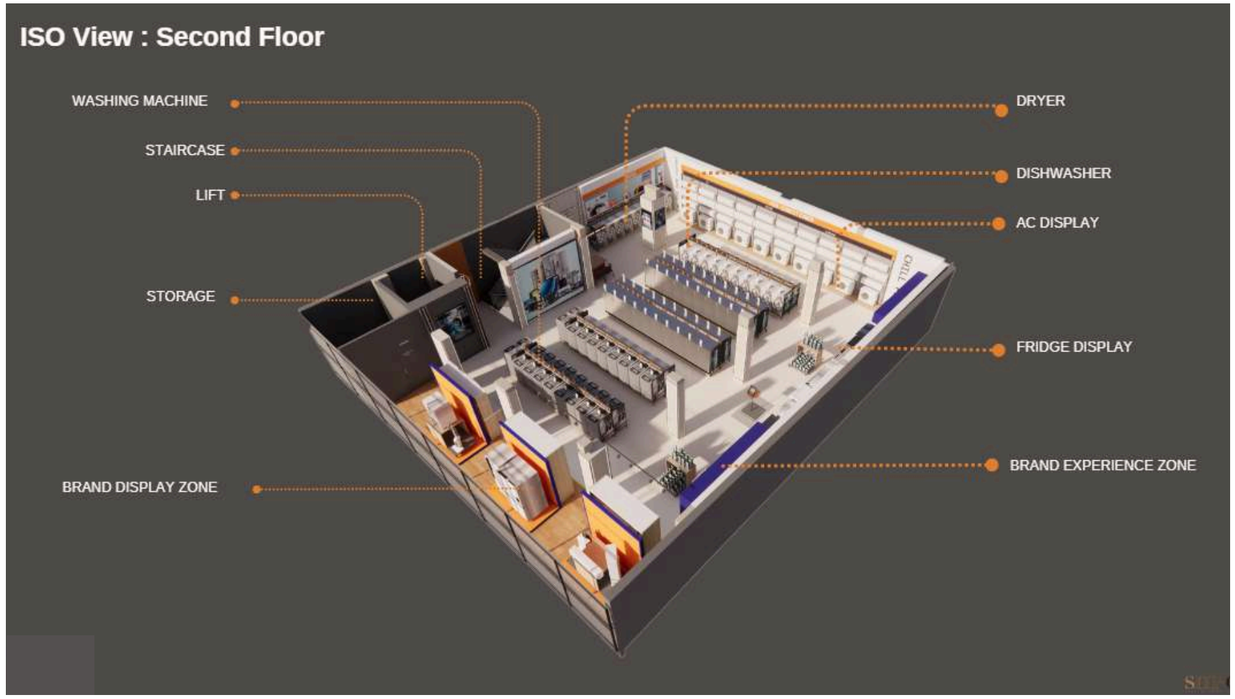

Pai Internation electronics store - layout



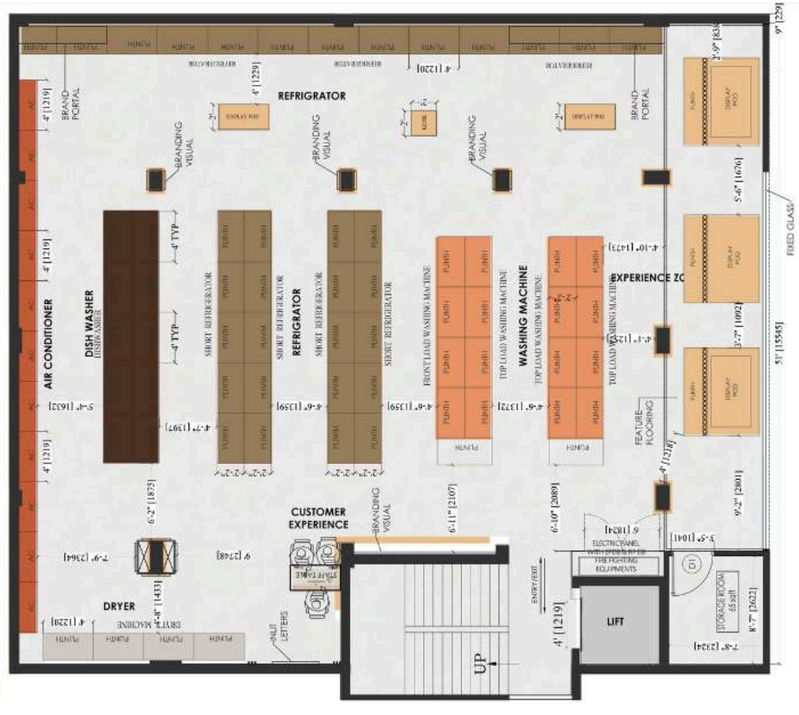

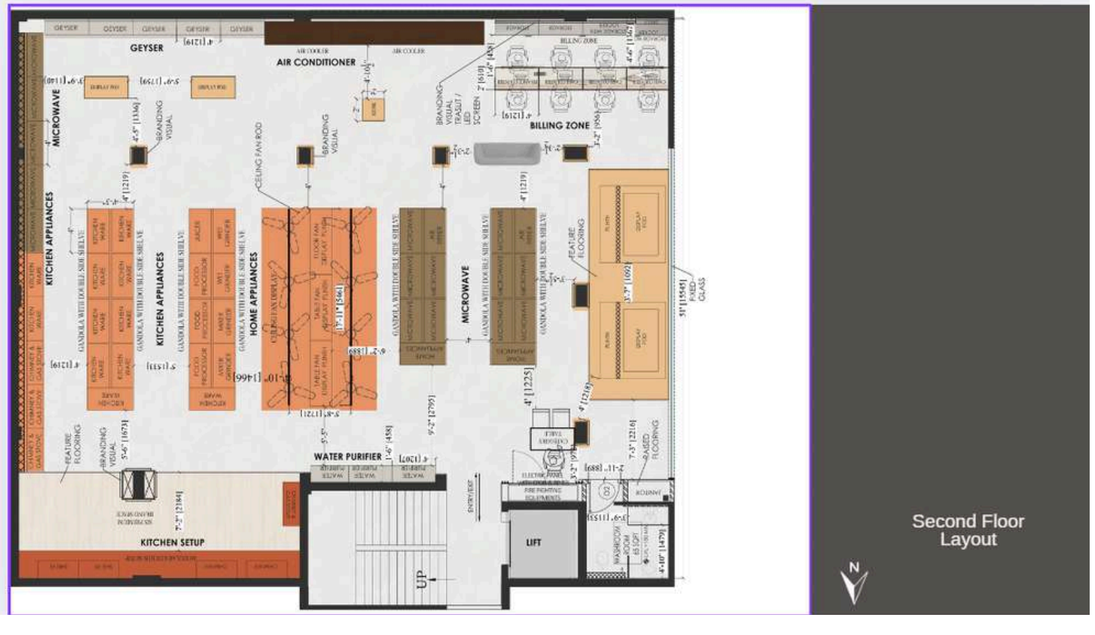

Pai Internation electronics store - Shop Front





Pai Internation electronics store - Interior views - GF

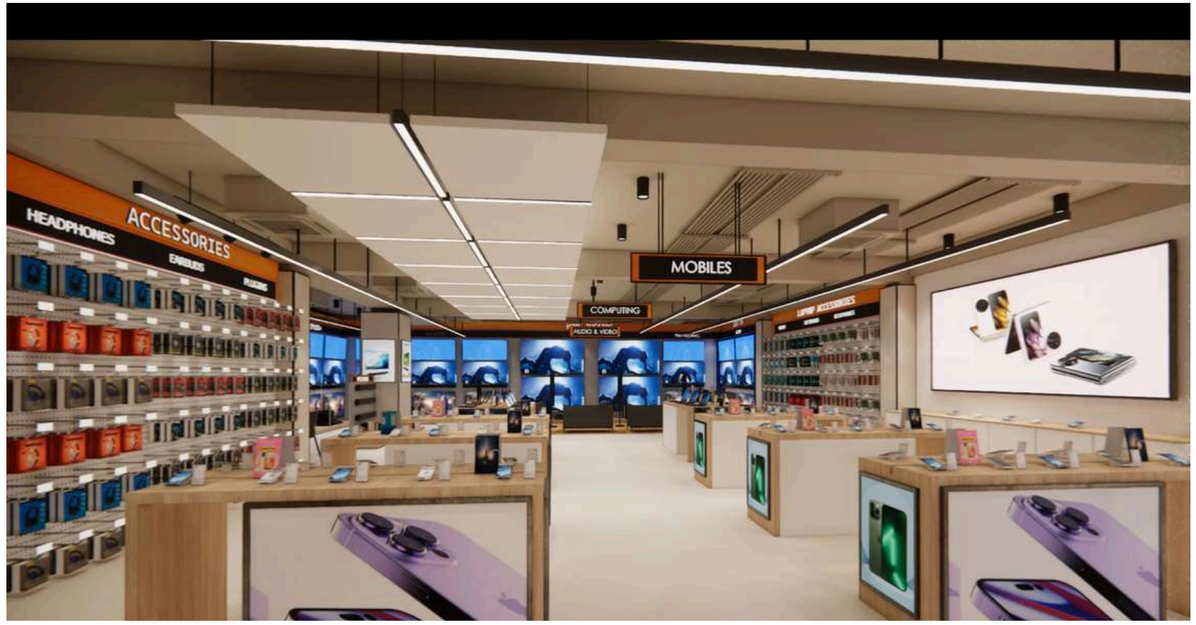

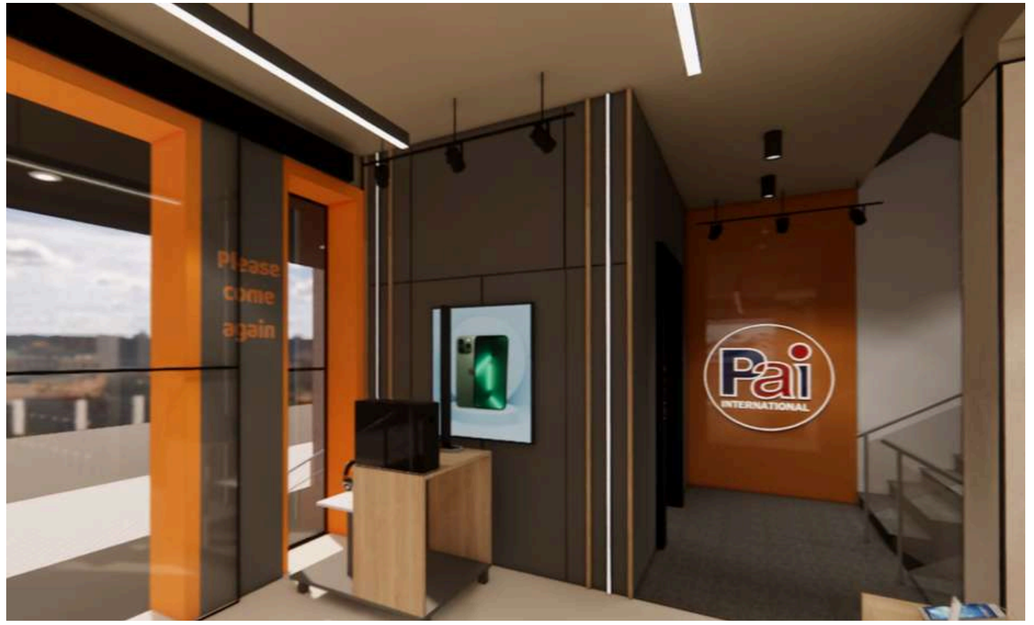

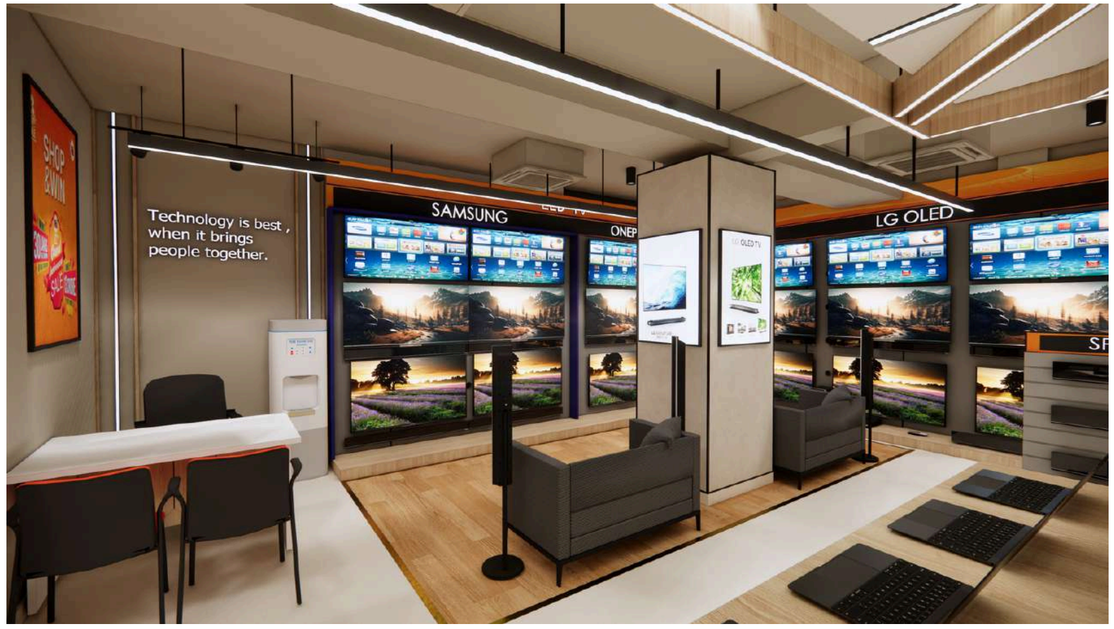

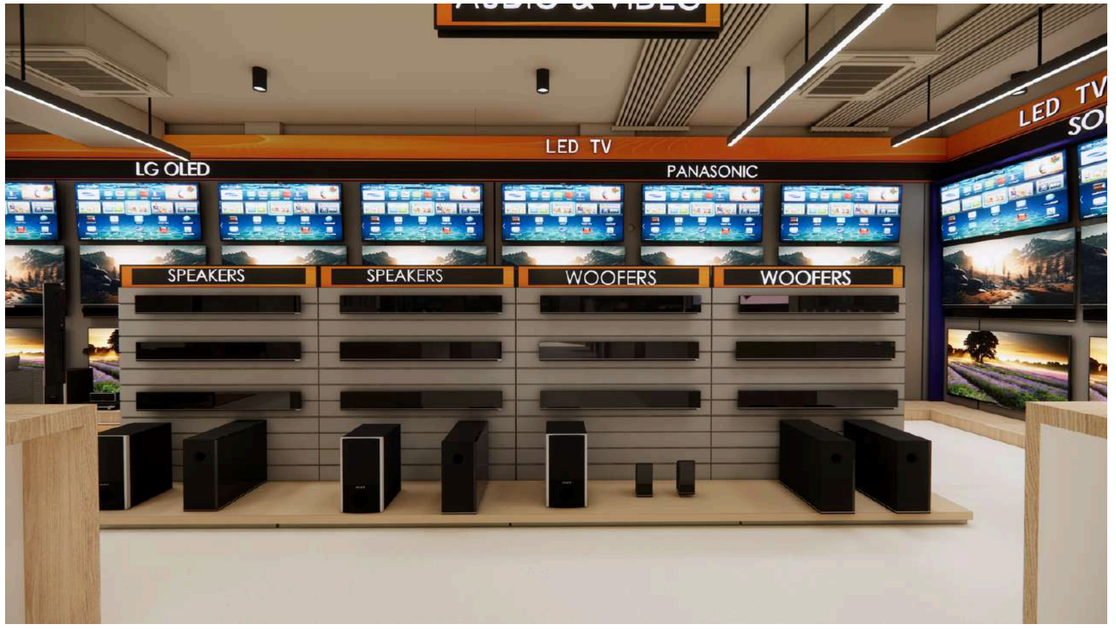

Pai Internation electronics store - Interior views - FF









Pai Internation electronics store - Interior views - SF









Project Details :

Year : 2024

Location: Dubai

Role :

1)Development of joinery drawings from the 3d design shared .

Fitcode - Joinery drawings

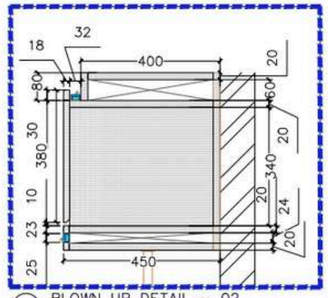

6 BLOWN UP DETAIL – 02
SCALE : 1:10



5 REFERENCE IMAGE
SCALE : NA

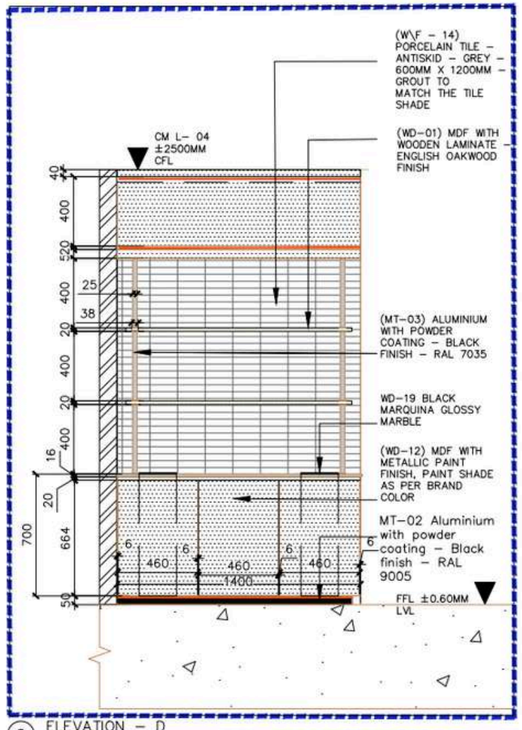

2 ELEVATION – D
SCALE : 1:20

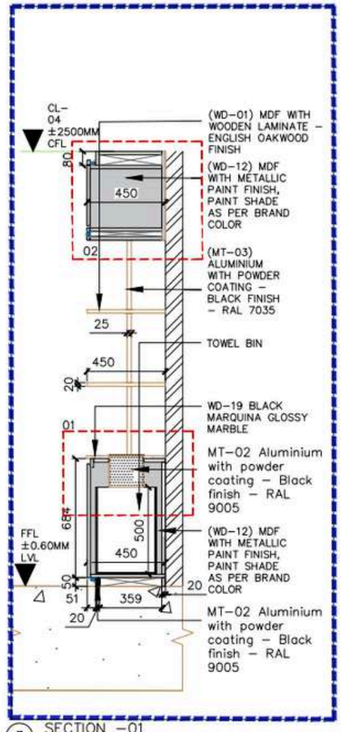

3 SECTION –01
SCALE : 1:25

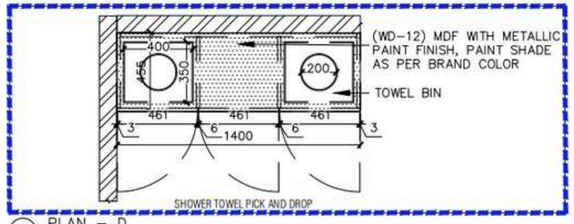

1 PLAN – D
SCALE : 1:20

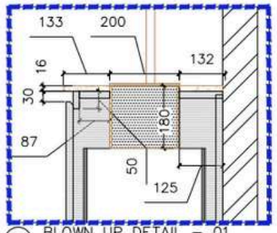

4 BLOWN UP DETAIL – 01
SCALE : 1:10

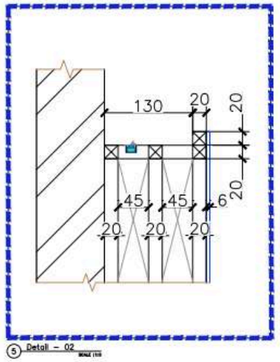

5 Detail – 02

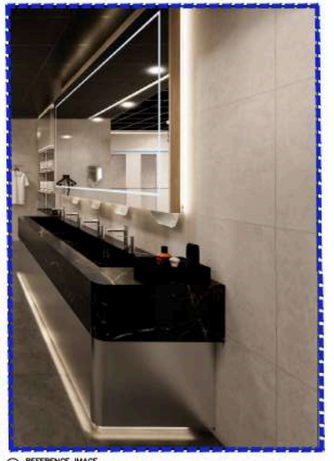

6 REFERENCE IMAGE

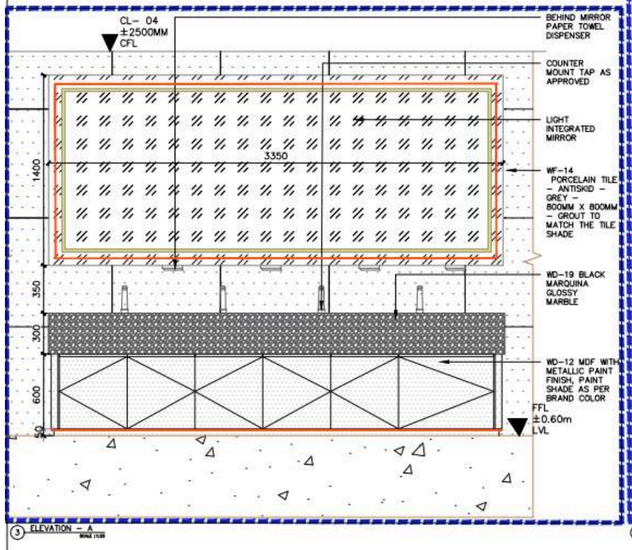

3 ELEVATION – A

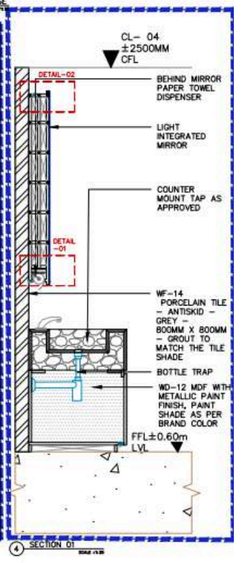

4 SECTION 01

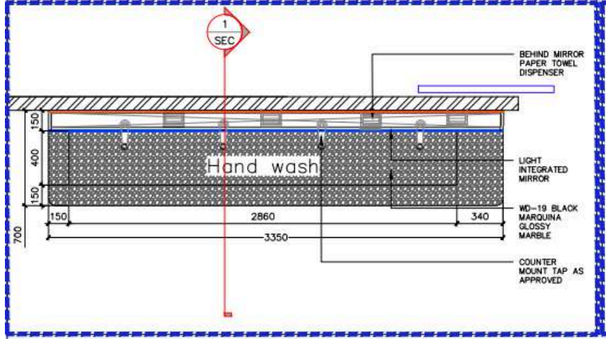

1 PLAN – HANDWASH

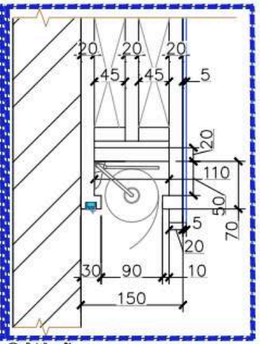

2 Detail – 01



Project Details :

Year : 2024
Location: Telagana
Role :
1)Study and analysis of site for feasiblity of the project **.**
2)Prepartion of site analysis and presentation .
3)Development of layout
4)3d development of mall exterior and facade design .

Value Mall - Layouts

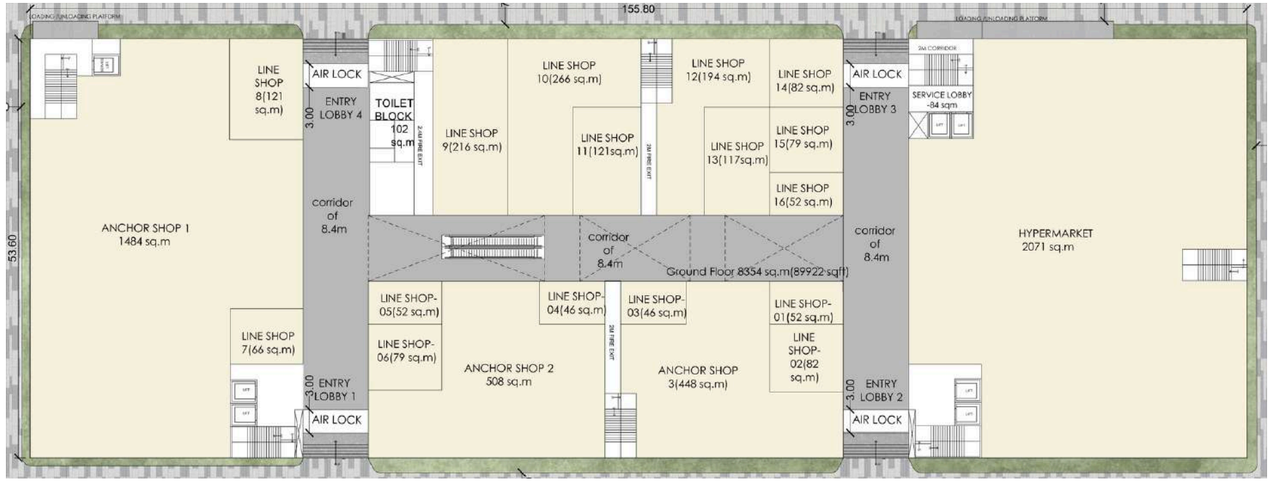

FIRST FLOOR PLAN

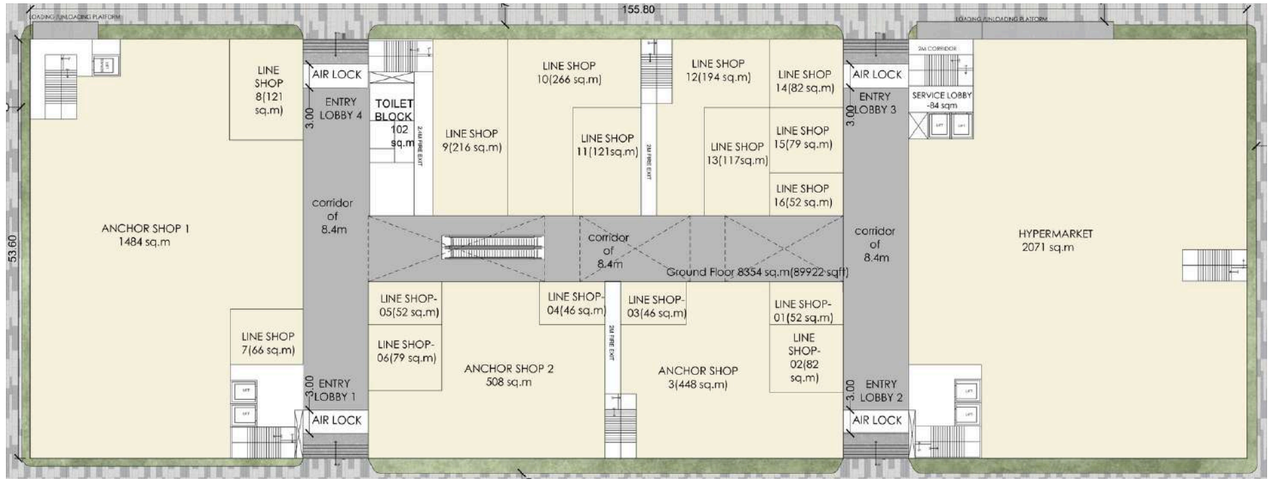

GROUND FLOOR PLAN

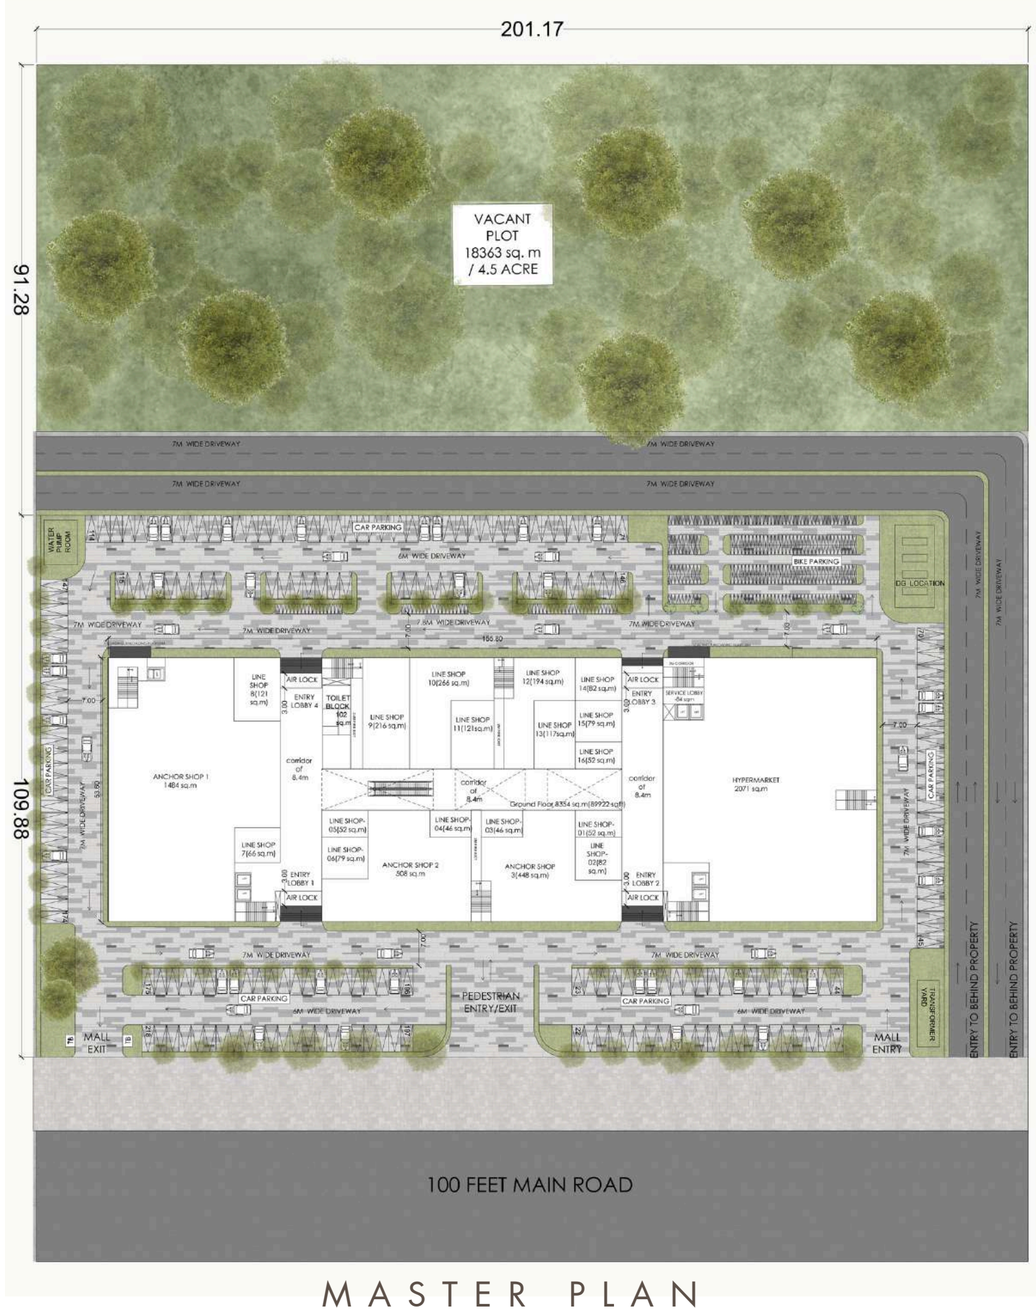

MASTER PLAN

Value Mall - Facade design











Project Details :

Year : 2024
Location: Andrapradesh
Role :
1) Adapting the design to suit the site .
2) Development of 3d design.
3) Development of the archset and joinery drawings for the store .

Ratnadeep Supermarket - Ga Layout

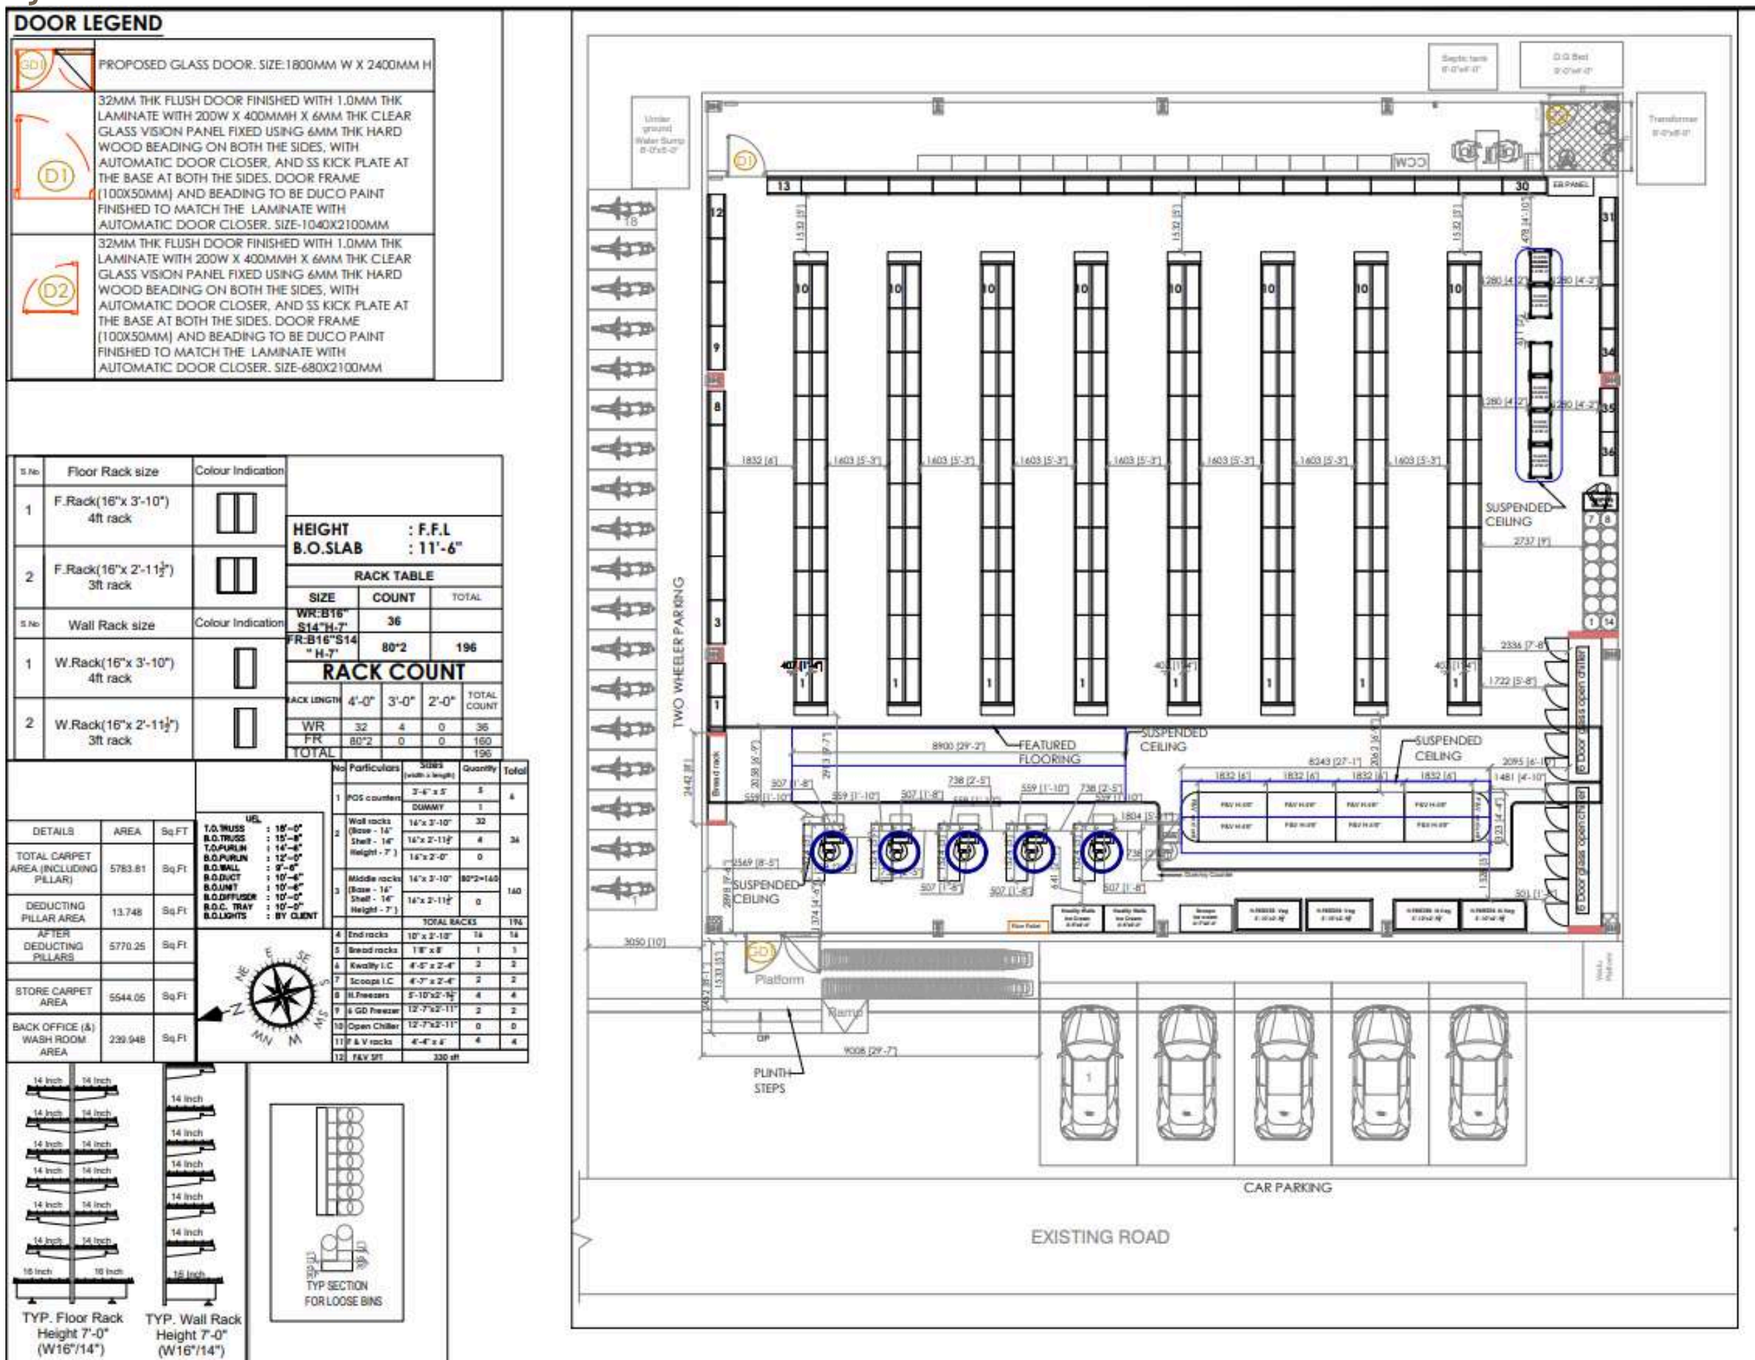

Ratnadeep Supermarket - Flooring Layout

LEGEND : FLOORING

CODE	SYMBOL	DESCRIPTION	QUANTITY
FL-01		SUPER POLO 600mmx600mm Restile	3254 SFT
FL-02	flooring option to be finalised by the client	option 1– colloseo Kalinga terrazzo engineered stone, 3040x1250mm , 18 mm thick	732 SFT
		option 2- Imperiale, Roma , Kalinga terrazzo engineered stone, 3040x1250 mm ,18 mm thick	732 SFT
		Option 3 - CRV Ashwood natural , 200 x 1200, 9mm thk matt finish , GVT prozzo wooden plank ,simpolo tiles layed in Staggered straight pattern	732 SFT
FL-03		19MM THK LEATHER FINISH ABSOLUTE BLACK GRANITE as floor transition strip	15 SFT
		START TILE	

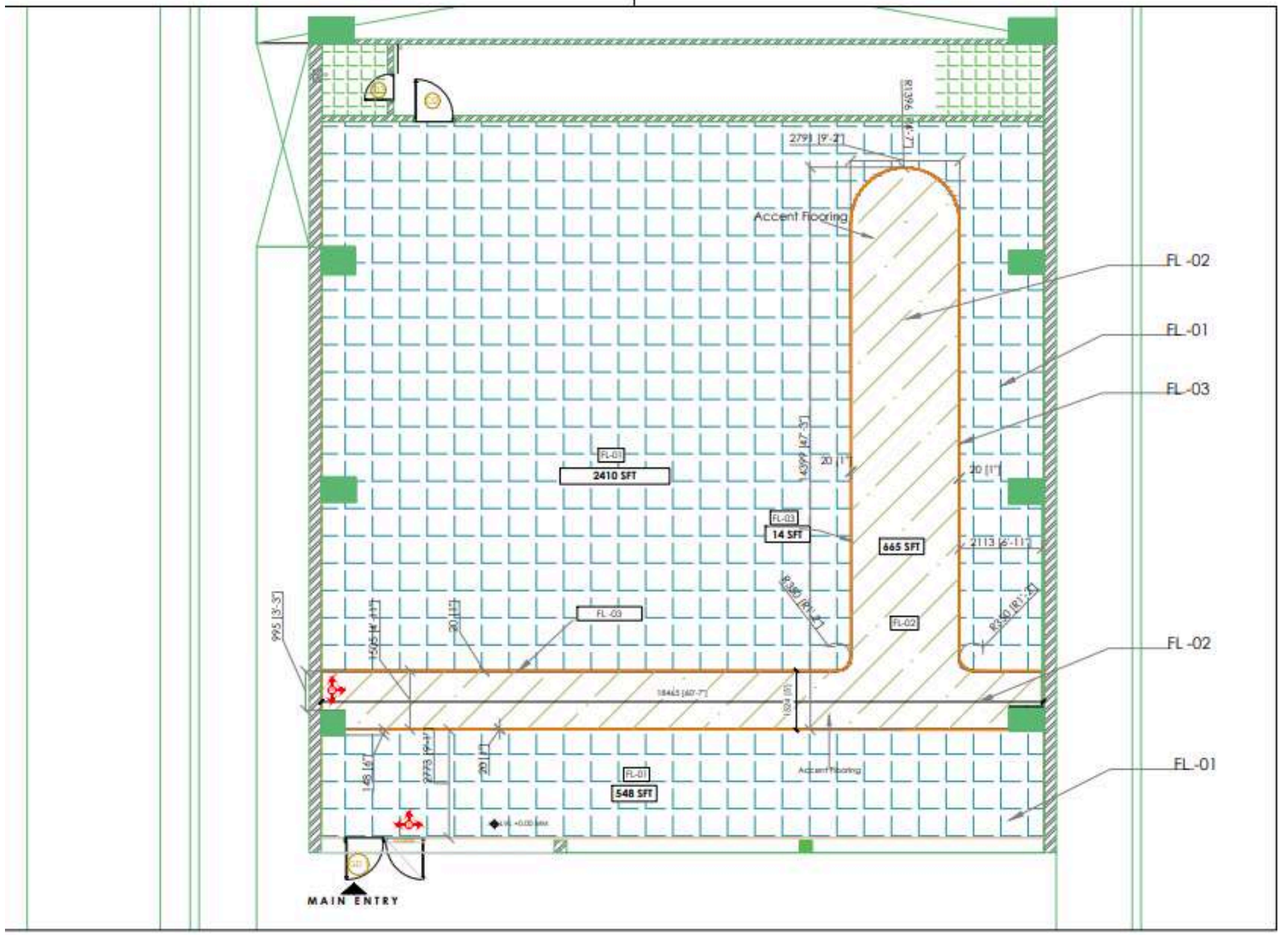

Ratnadeep Supermarket - RCP Layout

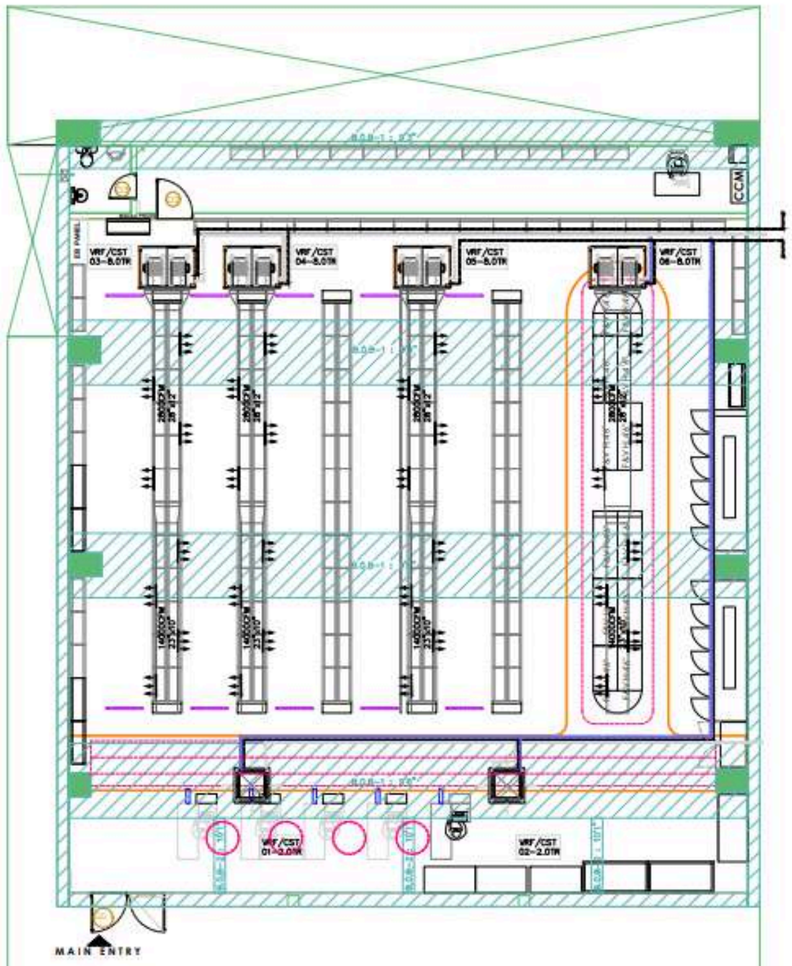

DWG REVISION NO.R0
Date of Approved : 29 JULY 2023

REVISED TABLE		
APPROVED	REVISED	REMARK
July/29/2023	D0	NIL

RACK TABLE		
SIZE	COUNT	TOTAL
WR:B14"S12"H-6"	33	
FR:B14"S12" H-6"	60*2	153

HEIGHT : UFL
B.O.SLAB : 11'4"
B.O.BEAM :9'9"

KAWADIGUDA

DETAILS	AREA	Sq.FT
TOTAL CARPET AREA (INCLUDING PILLAR)	4112.00	Sq.Ft
DEDUCTING PILLAR AREA	34.00	Sq.Ft
AFTER DEDUCTING PILLARS	4078.00	Sq.Ft
STORE CARPET AREA	3746.00	Sq.Ft
BACK OFFICE (&) WASH ROOM AREA	363.00	Sq.Ft

DOOR LEGEND

Ratnadeep Supermarket - Details

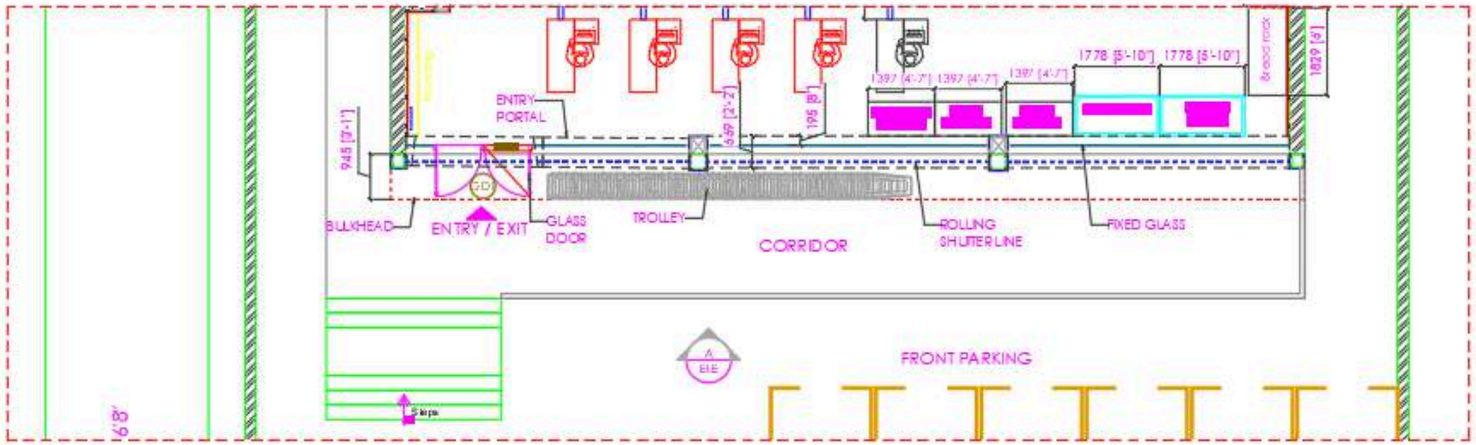

1 PART PLAN
Scale :N.T.S

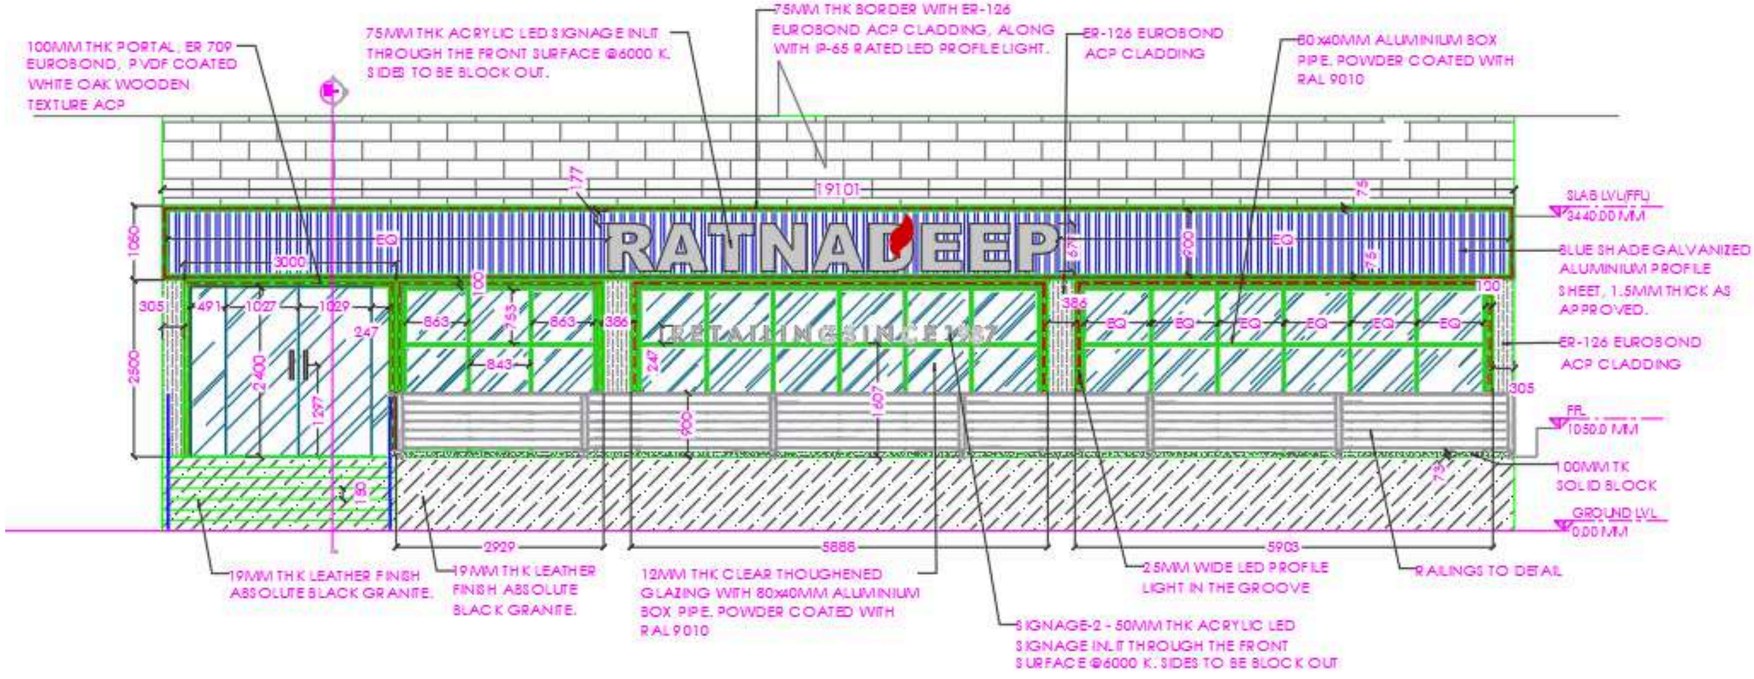

2 ELEVATION-A
Scale :N.T.S

SIGNAGE-1 - 75MM THK WHITE ACRYLIC LED SIGNAGE INLIT THROUGH THE FRONT SURFACE @6000 K. SIDES TO BE BLOCK OUT.

RATNADEEP

1 SIGNAGE-1

SIGNAGE-2 - 50MM THK ACRYLIC LED SIGNAGE INLIT THROUGH THE FRONT SURFACE @6000 K. SIDES TO BE BLOCK OUT

RETAILINGSINDIA

2 SIGNAGE-2